



CITY OF YELLOWKNIFE


AQUATIC CENTRE SPONSOR SIGNAGE

6000 Franklin Avenue, Yellowknife, Northwest Territories


Pylon Sign

08/18/26


Galaxie Signs[®]
Visual solutions since 1963

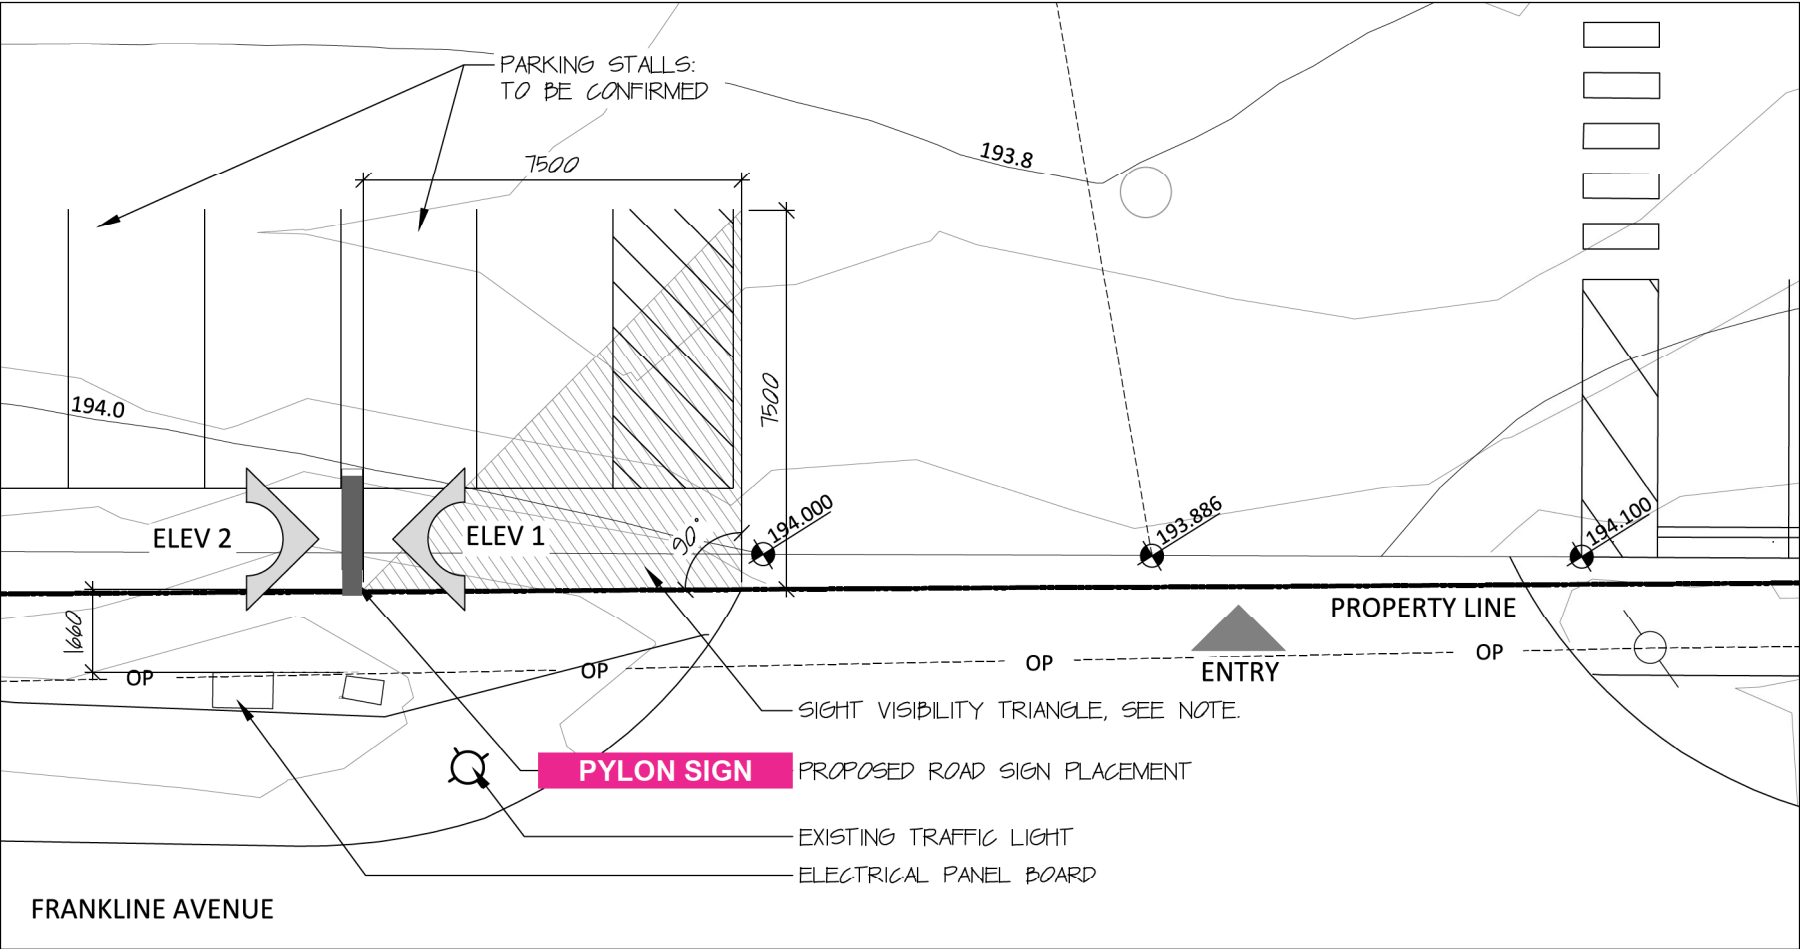

Signage Location Plan
Scale: 1:150

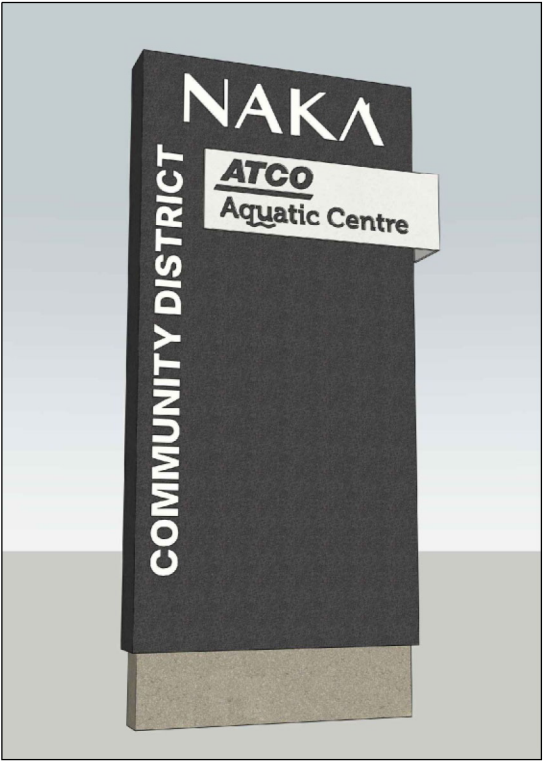

Indicative 3D View - Elevation 1
Scale: NTS

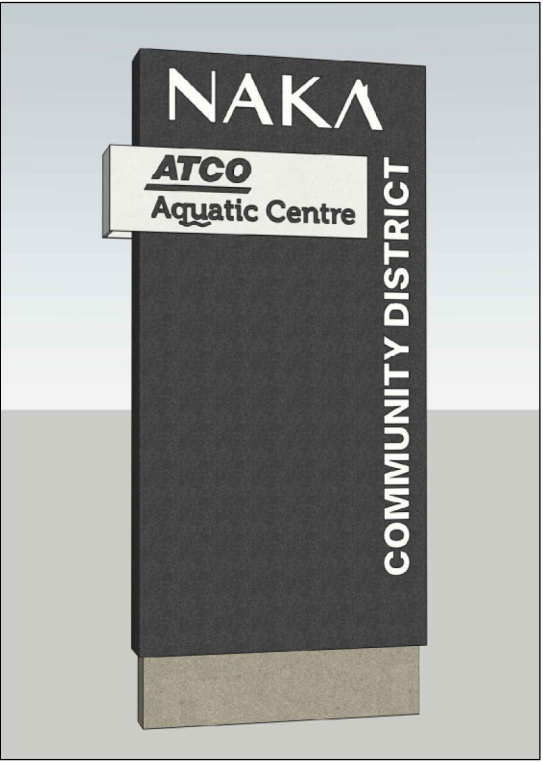

Indicative 3D View - Elevation 2
Scale: NTS

City of Yellowknife
Development Permit # PLDEV-2026-0236
Verified September 10, 2026
Development Officer Moriah Harris



galaxiesigns.com

102 5371 Regent St
Burnaby, BC
V5C 4H4

Ph 604 291 6011

Client
City of Yellowknife
Address
6000 Franklin Avenue, Yellowknife, NT
Sales
Garry Sigouin
Date
August 18, 2026


Scale
NTS
File Name
260464-01 - Aquatic Centre Pylon (City of Yellowknife)

CUSTOMER APPROVAL / DATE
LANDLORD APPROVAL / DATE

NOTE:
• The colours used in this presentation may vary slightly from those of the actual finished product.
• Depiction of display on artwork is conceptual and may not necessarily be to scale.
• It is the responsibility of the customer to provide GALAXIE SIGNS Ltd. with production ready artwork files prior to production.

CSA
C US
Drawn By
sms
PAGE
2

PYLON SIGN

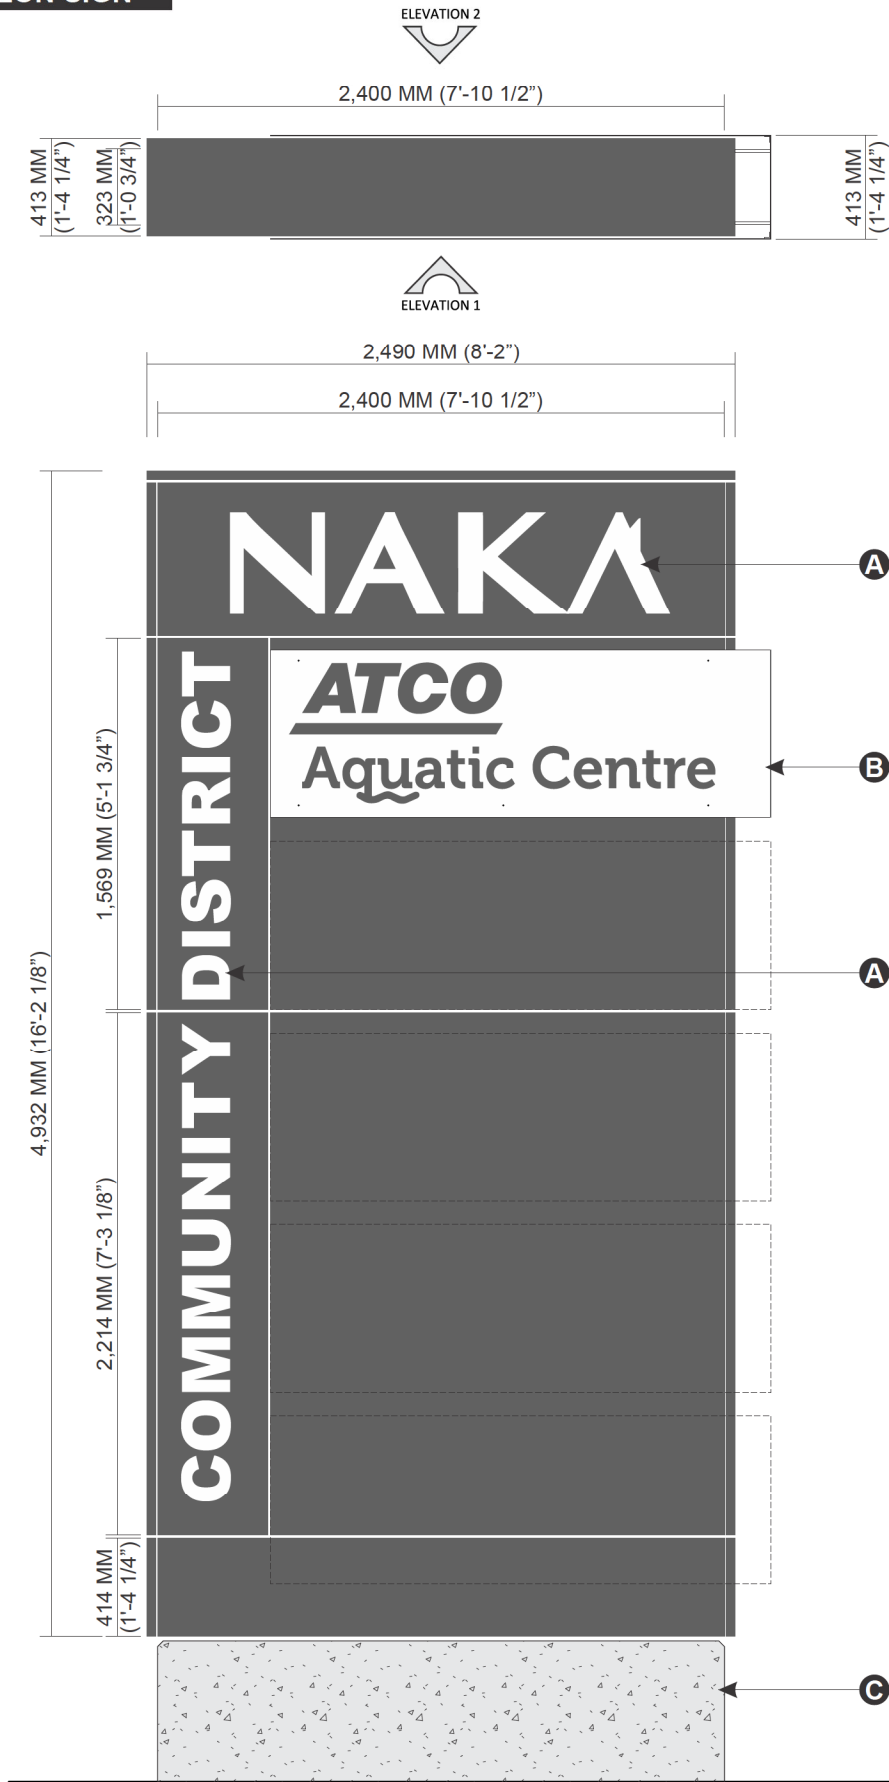


City of Yellowknife
Development Permit # PLDEV-2026-0236
Verified September 10, 2026
Development Officer Moriah Harris

• 1(x) Illuminated Free-Standing Sign

- A Acrylic Push-Thru Graphics**
- 1/8" Thick ACM Face with Routed Out Graphics
 - 1/2" Thick Acrylic Push-Thru Graphics (.375 Visible)
 - Face: White
 - Returns: Frosted
 - White LED Illumination
 - Face / Cabinet: Painted Gray (Colour **TBD**)
- B Routed Aluminum Panel**
- 1/8" Thick Aluminum with Routed Out Graphics
 - Painted White
 - Mounted to Main Structure with Spacer
- C Concrete Base**
- by Others

Subject to Site Survey
****Client to Provide Vector Graphics Prior to Production****

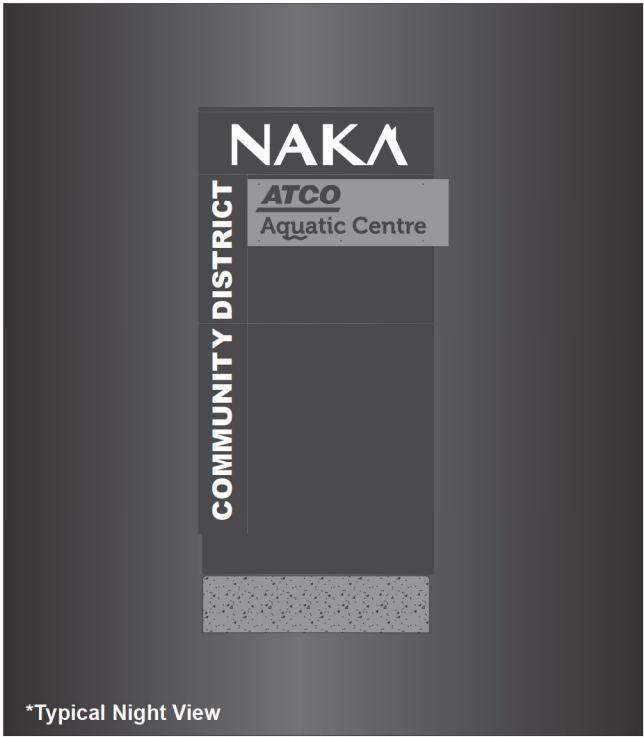

GRAY (COLOUR TBD)
WHITE



galaxiesigns.com

102 5371 Regent St
Burnaby, BC
V5C 4H4

Ph 604 291 6011


<u>Client</u>	
City of Yellowknife	
<u>Address</u>	
6000 Franklin Avenue, Yellowknife, NT	
<u>Sales</u>	<u>Date</u>
Garry Sigouin	August 18, 2026


<u>Scale</u>	
3/8" = 1' 1' 1'	
<u>File Name</u>	
260464-01 - Aquatic Centre Pylon (City of Yellowknife)	

<u>CUSTOMER APPROVAL / DATE</u>
<u>LANDLORD APPROVAL / DATE</u>

NOTE:

- The colours used in this presentation may vary slightly from those of the actual finished product.
- Depiction of display on artwork is conceptual and may not necessarily be to scale.
- It is the responsibility of the customer to provide GALAXIE SIGNS Ltd. with production ready artwork files prior to production.

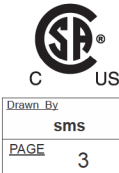

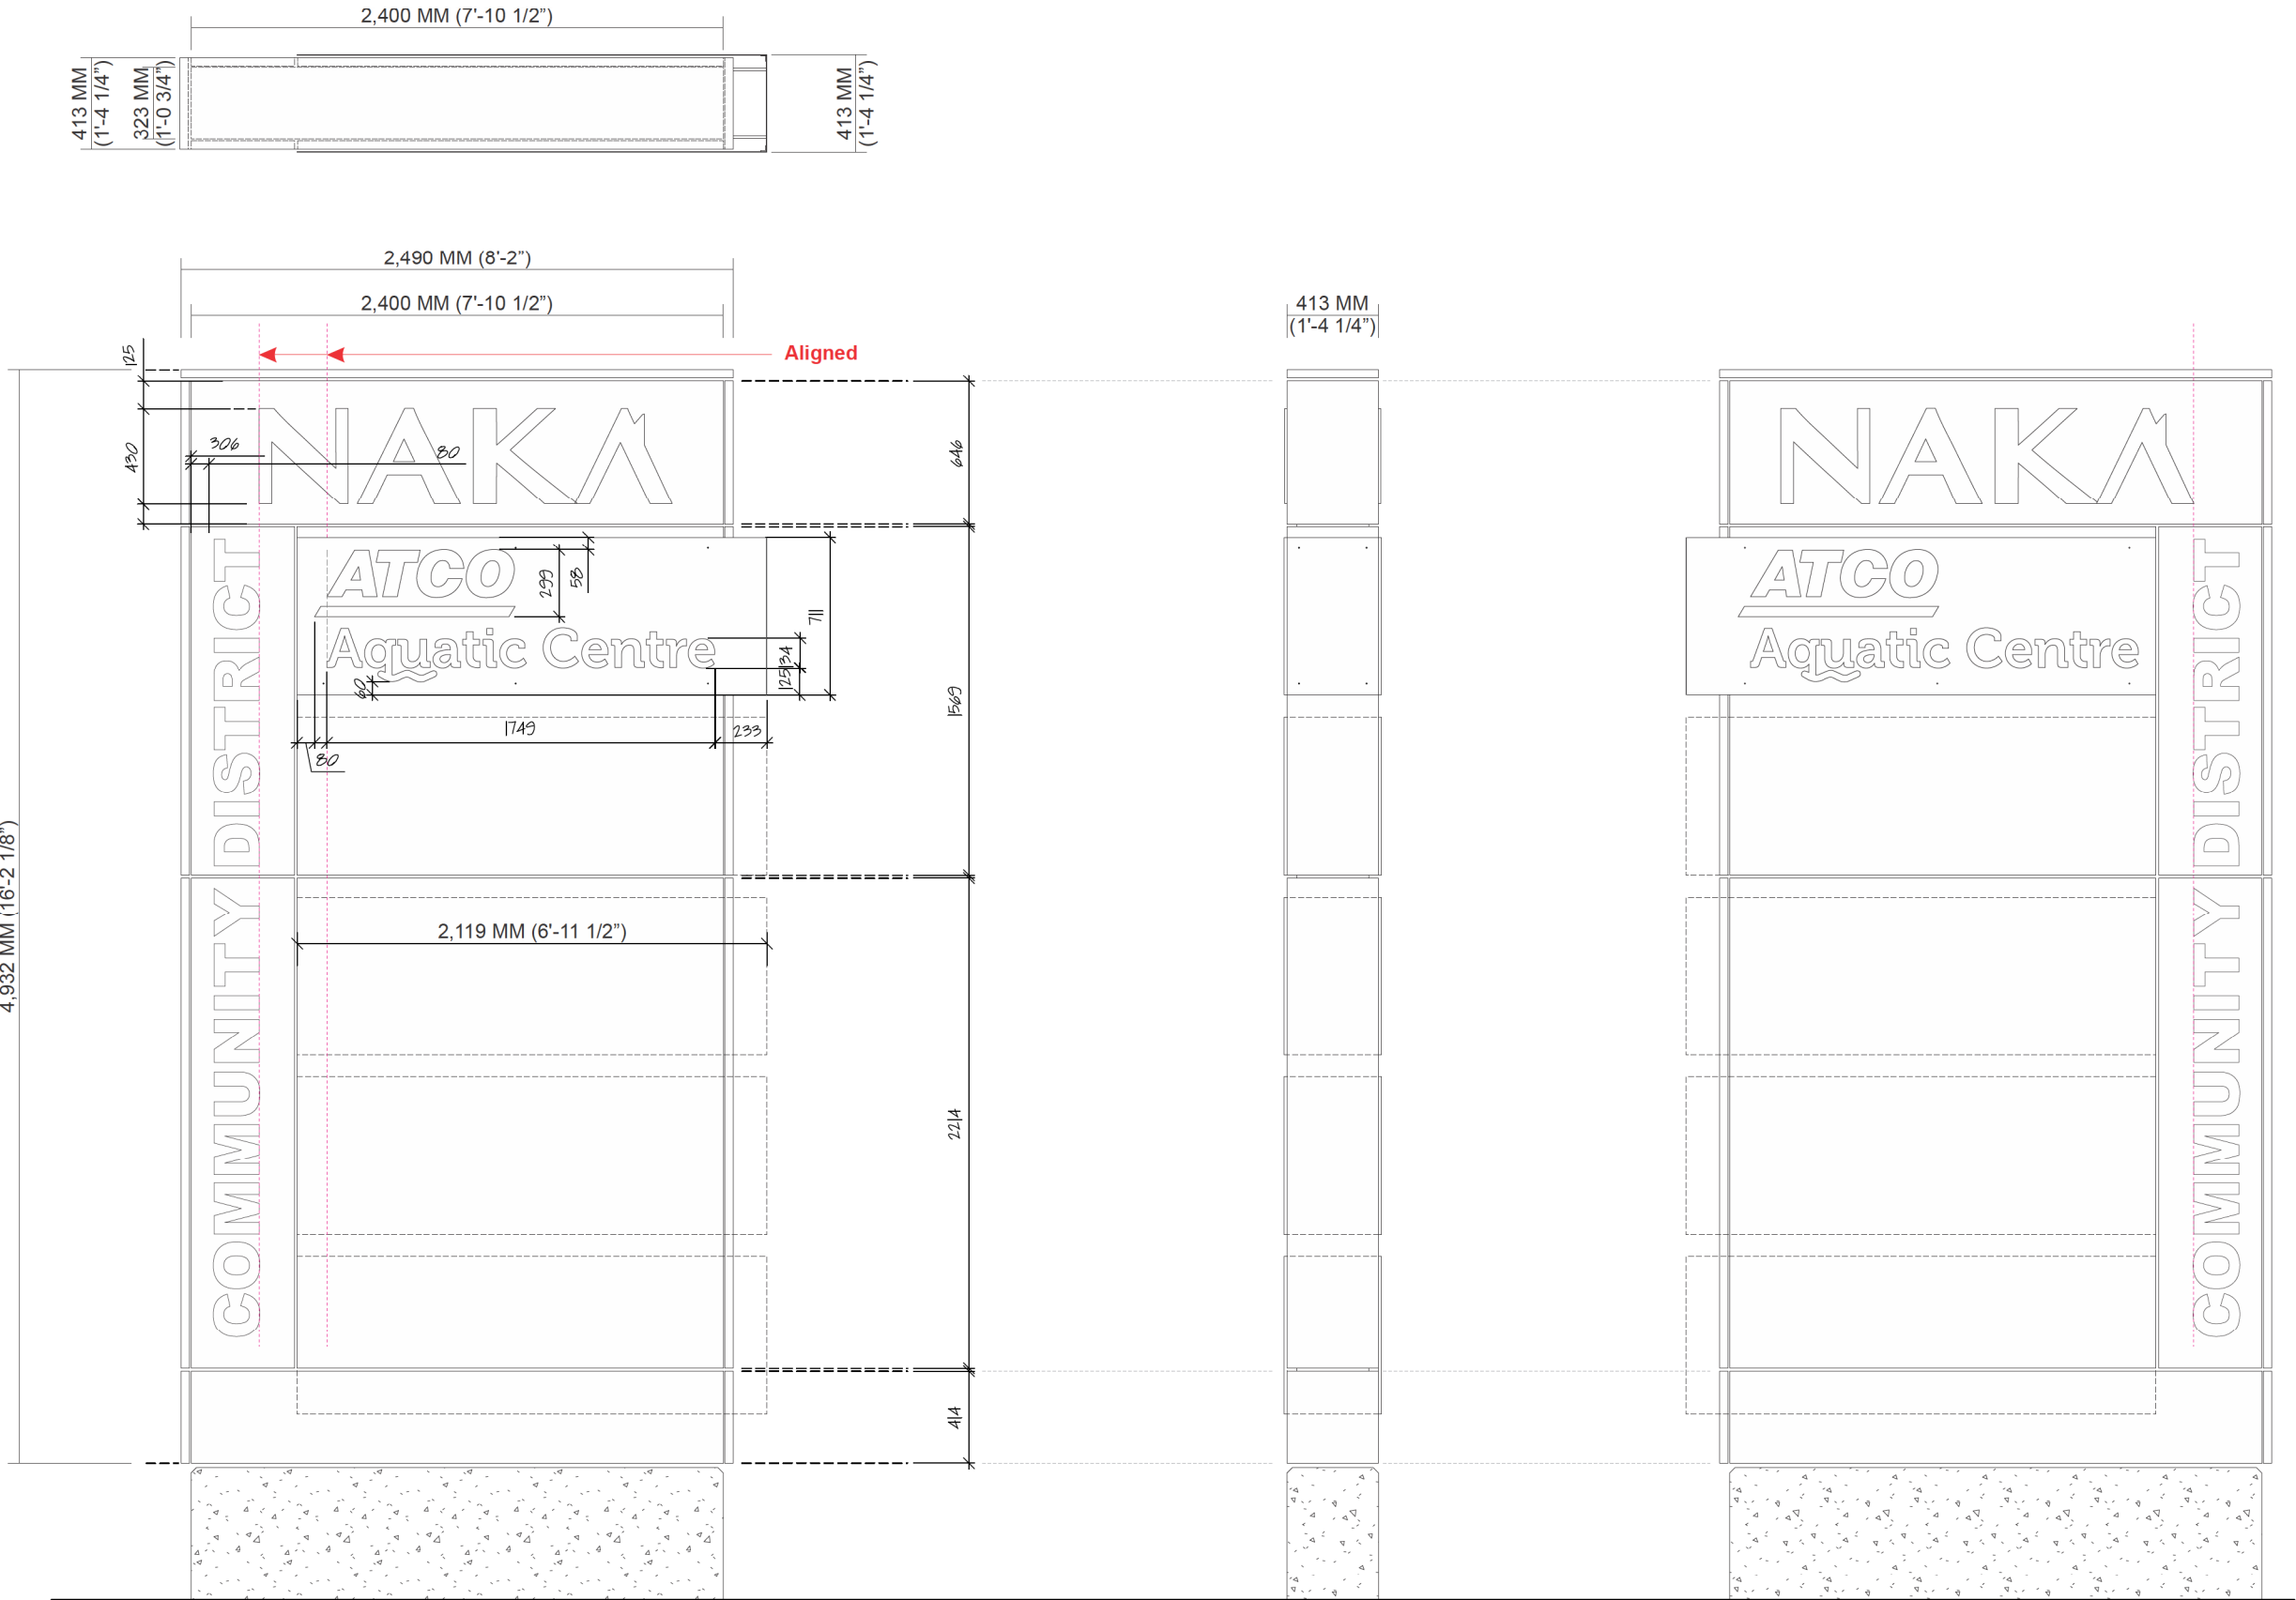

City of Yellowknife
 Development Permit # PLDEV-2026-0236
 Verified September 10, 2026
 Development Officer Moriah Harris



Visual solutions since 1963

galaxiesigns.com

102 5371 Regent St
Burnaby, BC
V5C 4H4

Ph 604 291 6011

Client

City of Yellowknife

Address

6000 Franklin Avenue, Yellowknife, NT

Sales Date

Garry Sigouin August 18, 2026

Scale

3/8" = 1' 1'

File Name

260464-01 - Aquatic Centre Pylon (City of Yellowknife)

CUSTOMER APPROVAL / DATE

LANDLORD APPROVAL / DATE

NOTE:


- The colours used in this presentation may vary slightly from those of the actual finished product.
- Depiction of display on artwork is conceptual and may not necessarily be to scale.
- It is the responsibility of the customer to provide GALAXIE SIGNS Ltd. with production ready artwork files prior to production.



C US

Drawn By sms

PAGE 4

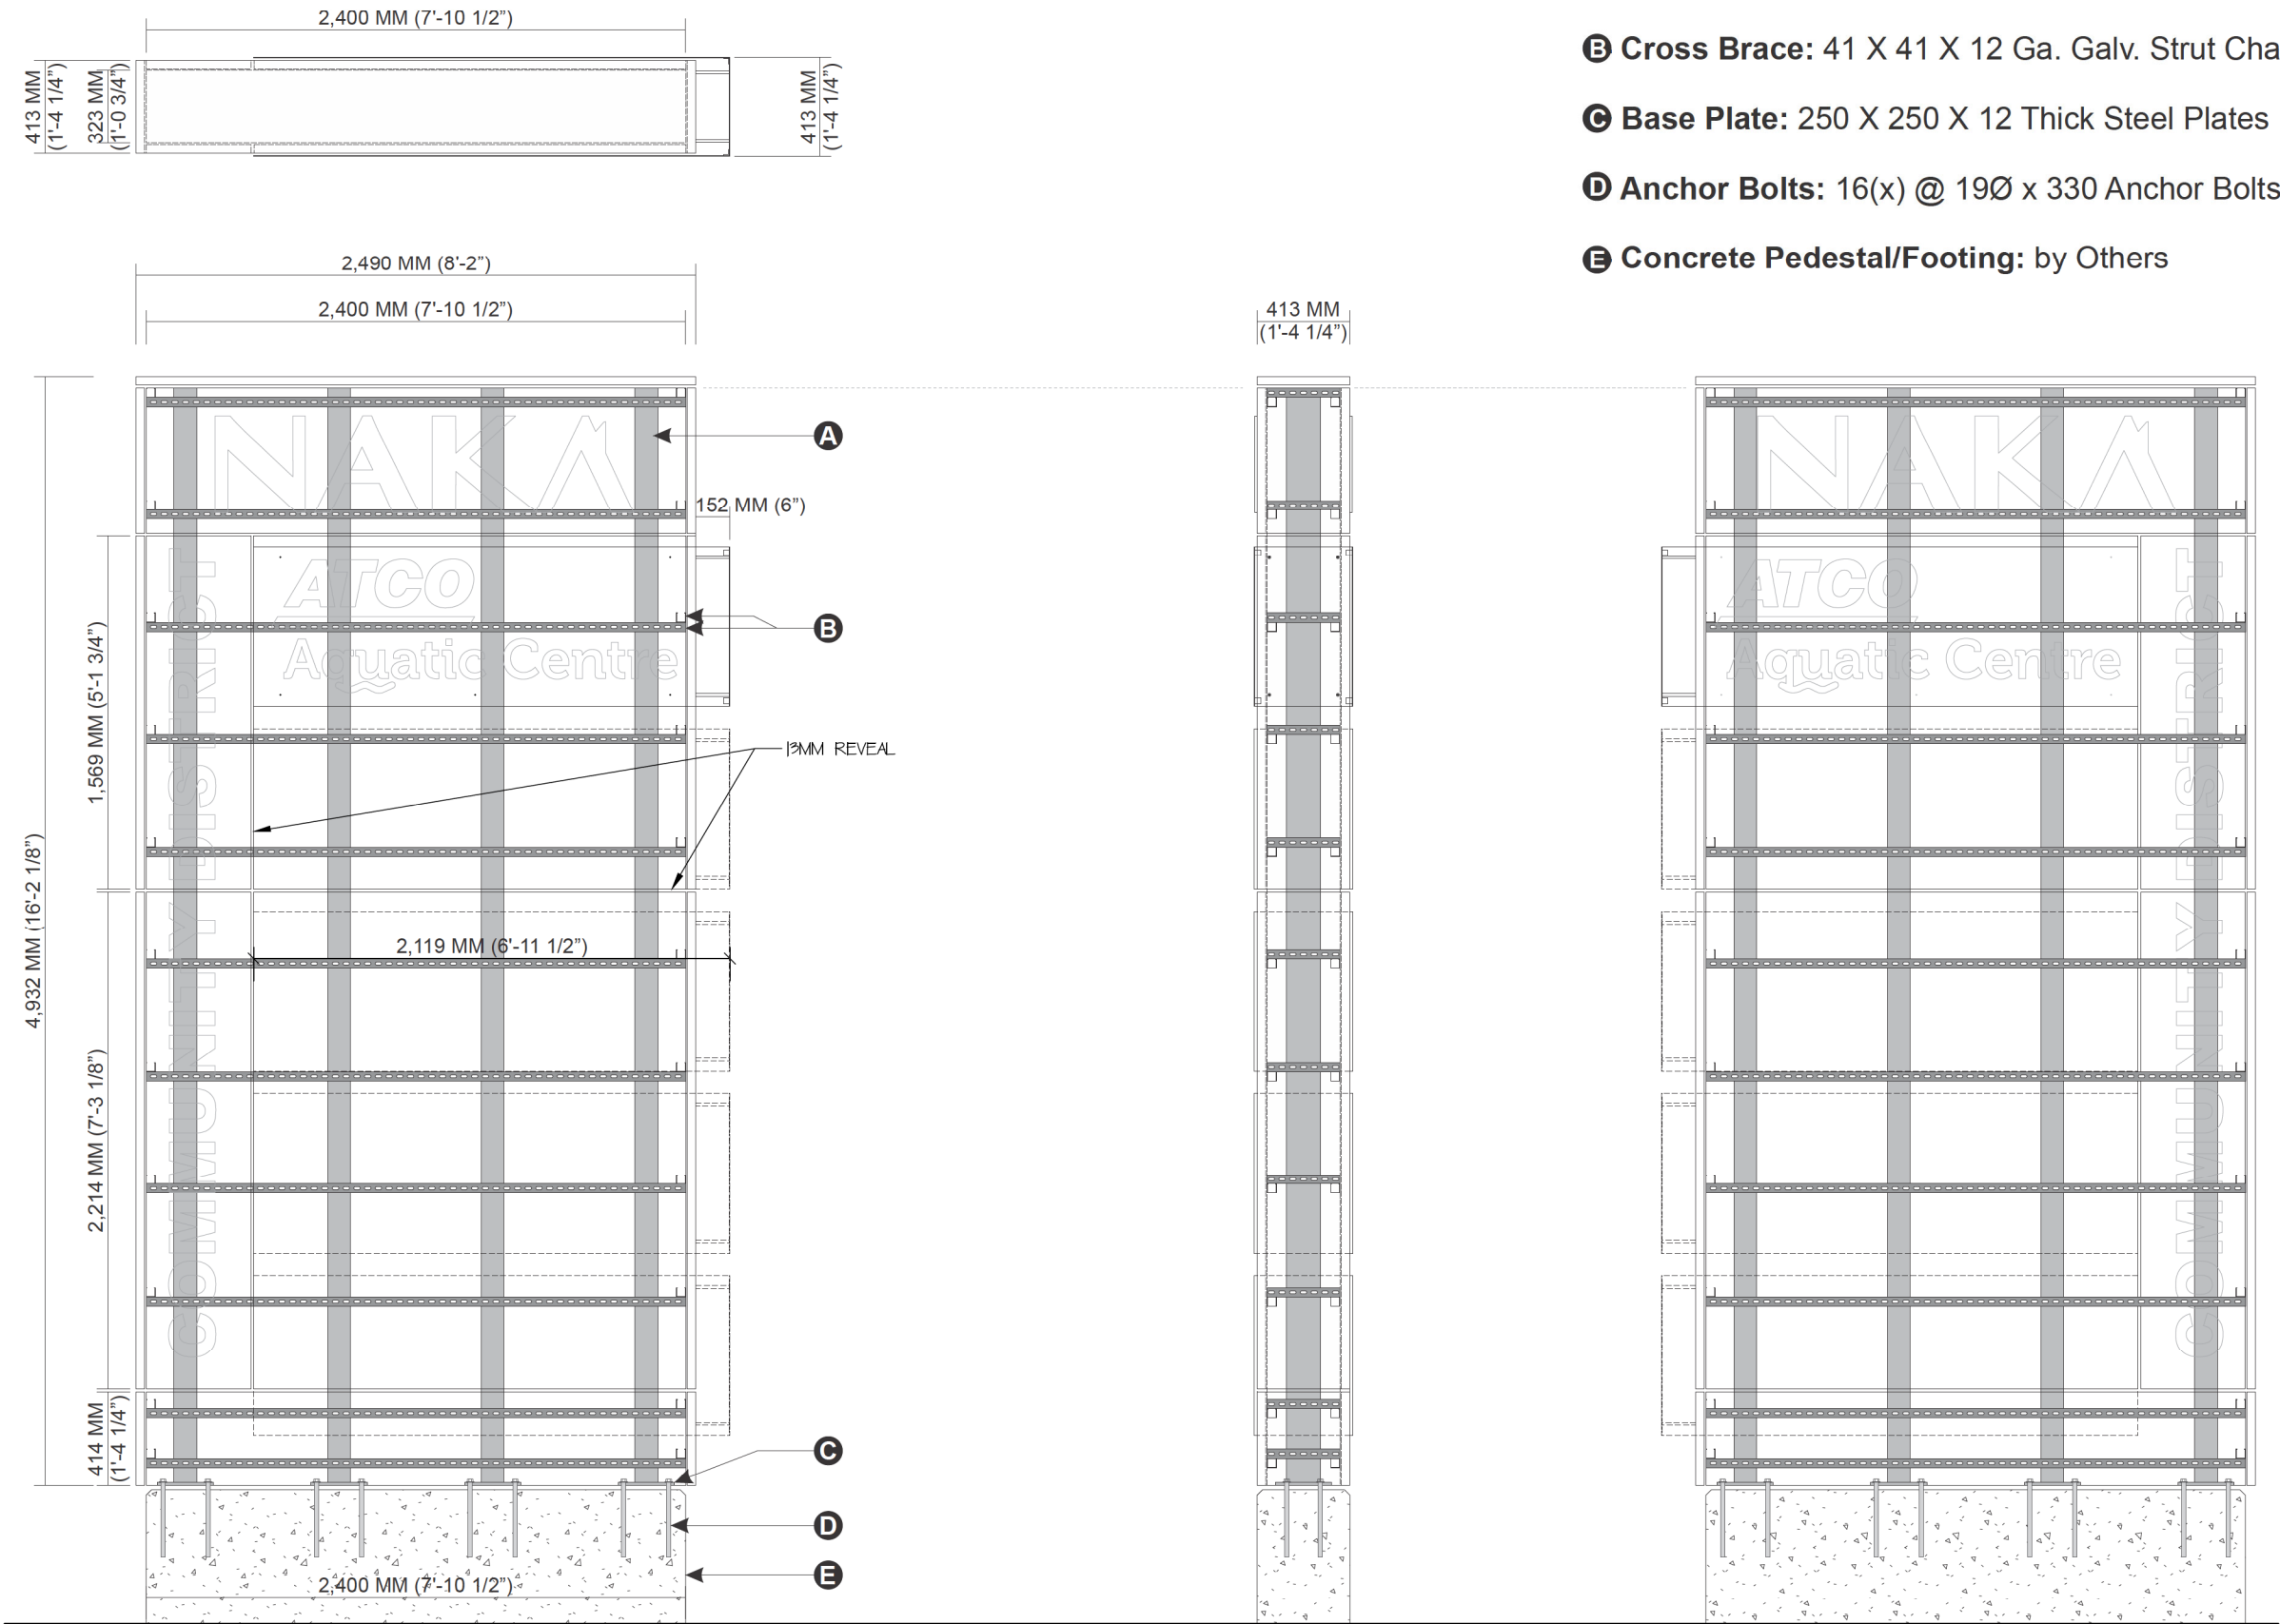

- A Posts:** 4(x) 4" X 6" H.S.S.
- B Cross Brace:** 41 X 41 X 12 Ga. Galv. Strut Channel w/ 14 X 29 Slotted Holes @ 500 O.C..
- C Base Plate:** 250 X 250 X 12 Thick Steel Plates
- D Anchor Bolts:** 16(x) @ 19Ø x 330 Anchor Bolts w/ Hilti HIT HY-200 (300MM Embedment)
- E Concrete Pedestal/Footing:** by Others

City of Yellowknife
Development Permit # PLDEV-2026-0236
Verified September 10, 2026
Development Officer Moriah Harris



102 5371 Regent St
Burnaby, BC
V5C 4H4

Ph 604 291 6011

galaxiesigns.com


Client
City of Yellowknife
Address
6000 Franklin Avenue, Yellowknife, NT
Sales
Garry Sigouin
Date
August 18, 2026

Scale
3/8" = 1' 1'
File Name
260464-01 - Aquatic Centre Pylon (City of Yellowknife)


CUSTOMER APPROVAL / DATE
LANDLORD APPROVAL / DATE

NOTE:
• The colours used in this presentation may vary slightly from those of the actual finished product.
• Depiction of display on artwork is conceptual and may not necessarily be to scale.
• It is the responsibility of the customer to provide GALAXIE SIGNS Ltd. with production ready artwork files prior to production.


CS
C US
Drawn By
sms
PAGE
5

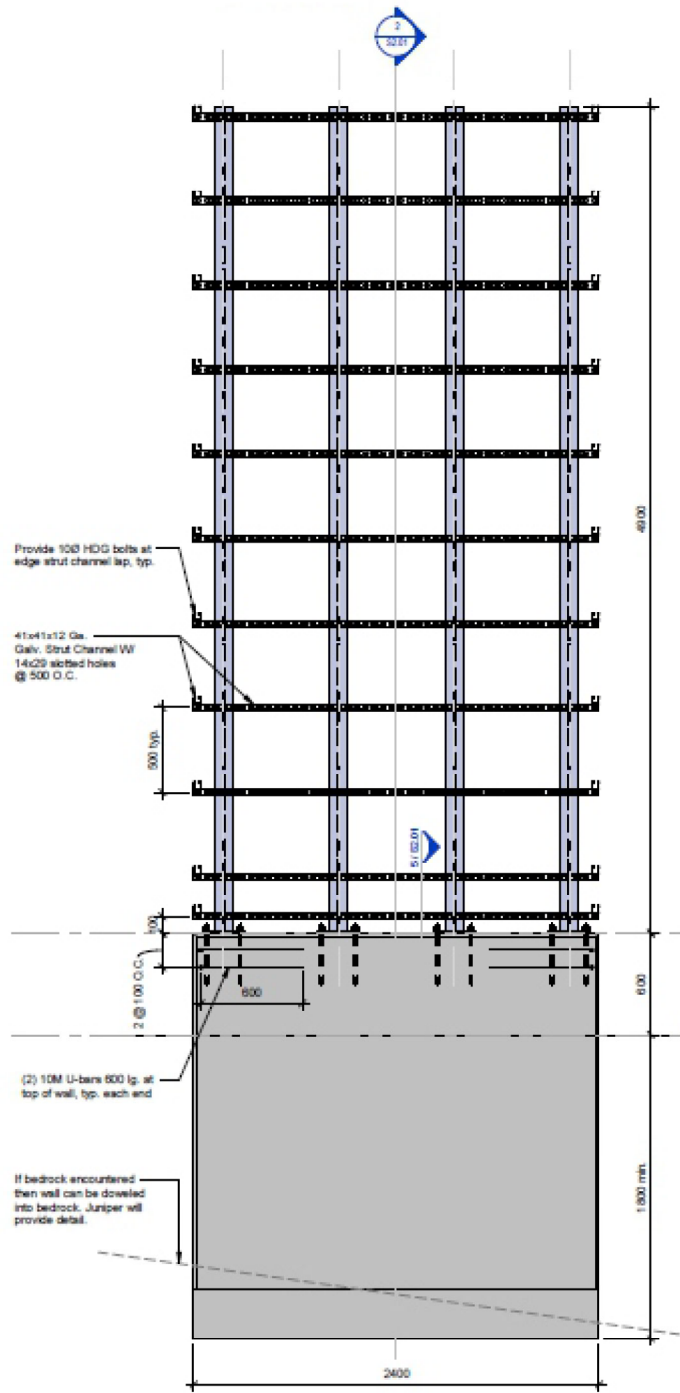


1 Front Elevation
S2.01 NTS

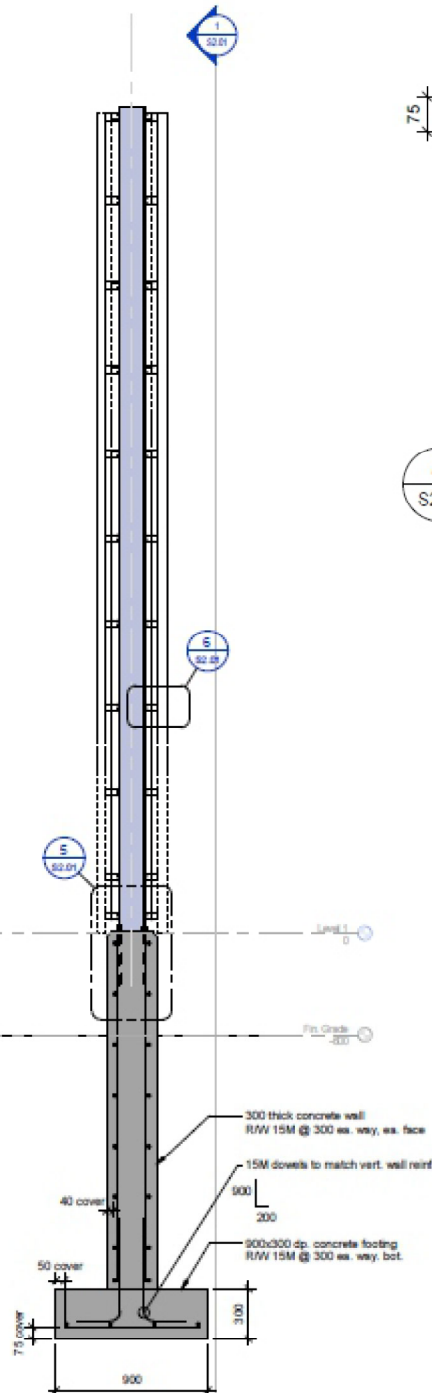


2 Typical Section
S2.01 NTS

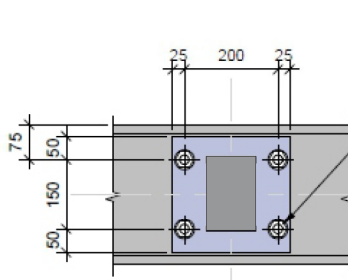


4 Typ. Column Base PL
S2.01 NTS

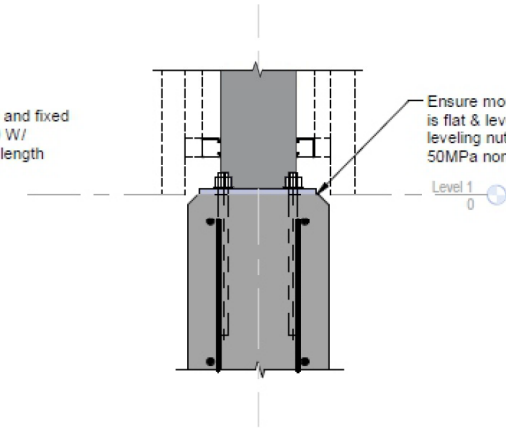

5 Typ. Column Base PL
S2.01 NTS

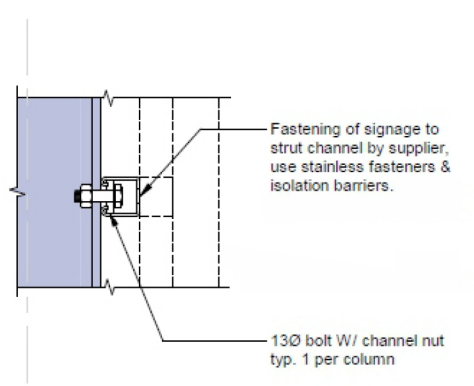

6 Typ. Strut Channel Connection
S2.01 NTS

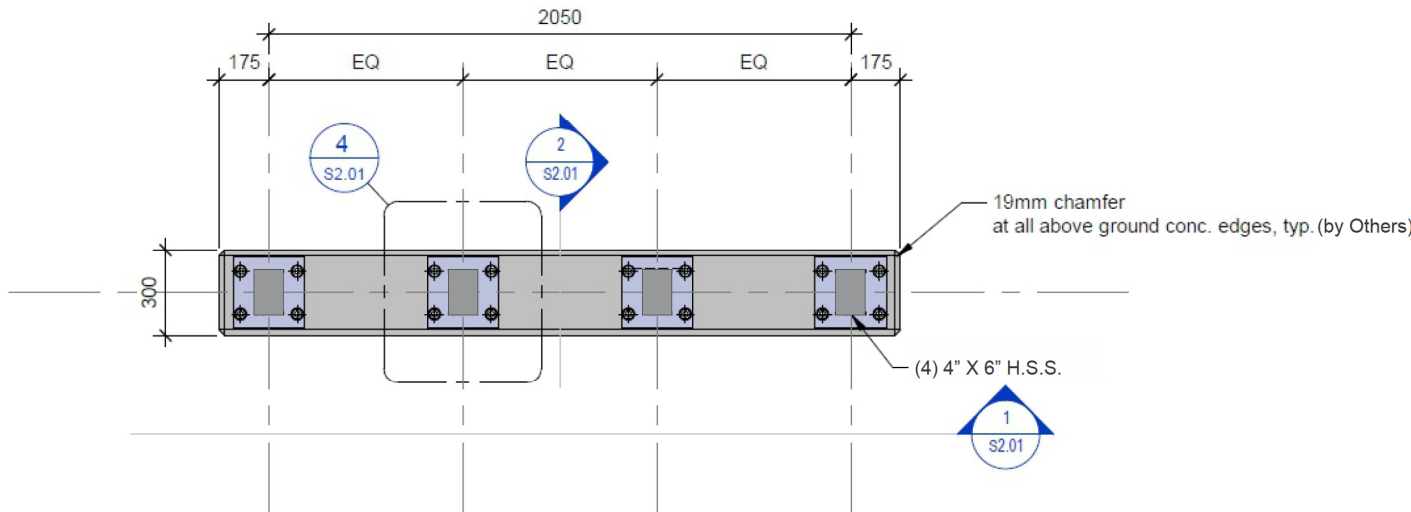

3 Plan
S2.01 NTS

City of Yellowknife
Development Permit # PLDEV-2026-0236
Verified September 10, 2026
Development Officer Moriah Harris



galaxiesigns.com

102 5371 Regent St
Burnaby, BC
V5C 4H4

Ph 604 291 6011

Client
City of Yellowknife
Address
6000 Franklin Avenue, Yellowknife, NT
Sales
Garry Sigouin
Date
August 18, 2026

Scale
NTS
File Name
260464-01 - Aquatic Centre Pylon (City of Yellowknife)

CUSTOMER APPROVAL / DATE
LANDLORD APPROVAL / DATE

NOTE:
• The colours used in this presentation may vary slightly from those of the actual finished product.
• Depiction of display on artwork is conceptual and may not necessarily be to scale.
• It is the responsibility of the customer to provide GALAXIE SIGNS Ltd. with production ready artwork files prior to production.

SP
C US
Drawn By
sms
PAGE
6



CITY OF YELLOWKNIFE

AQUATIC CENTRE SPONSOR SIGNAGE

6000 Franklin Avenue, Yellowknife, Northwest Territories

Fascia Sign

08/18/26

Galaxie Signs[®]
Visual solutions since 1963



Site Plan Elevation
Scale: 1:1000

City of Yellowknife
Development Permit # PLDEV-2026-0236
Verified September 10, 2026
Development Officer Moriah Harris



galaxiesigns.com

102 5371 Regent St
Burnaby, BC
V5C 4H4

Ph 604 291 6011



Client
City of Yellowknife
Address
6000 Franklin Avenue, Yellowknife, NT
Sales Date
Garry Sigouin **August 18, 2026**

Scale
File Name
260561-01 - Aquatic Centre Fascia (City of Yellowknife)

CUSTOMER APPROVAL / DATE
LANDLORD APPROVAL / DATE

NOTE:
• The colours used in this presentation may vary slightly from those of the actual finished product.
• Depiction of display on artwork is conceptual and may not necessarily be to scale.
• It is the responsibility of the customer to provide GALAXIE SIGNS Ltd. with production ready artwork files prior to production.

C US
Drawn By **sms**
PAGE 2

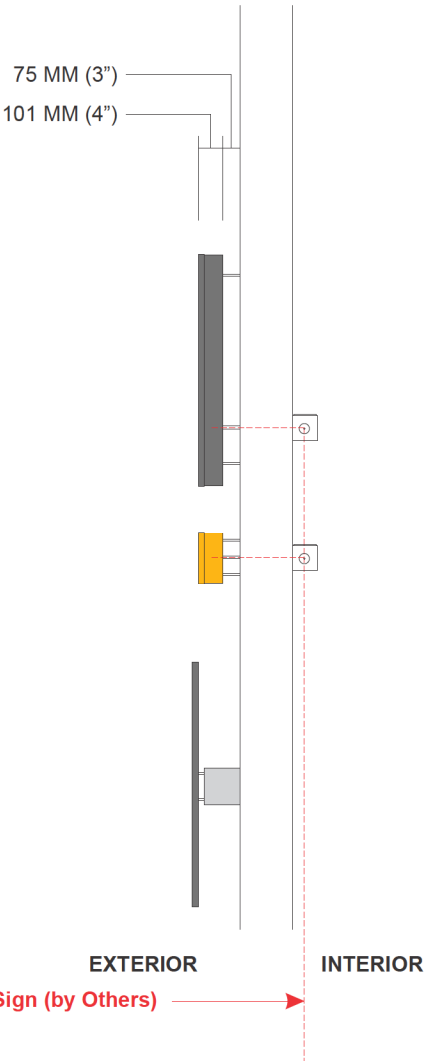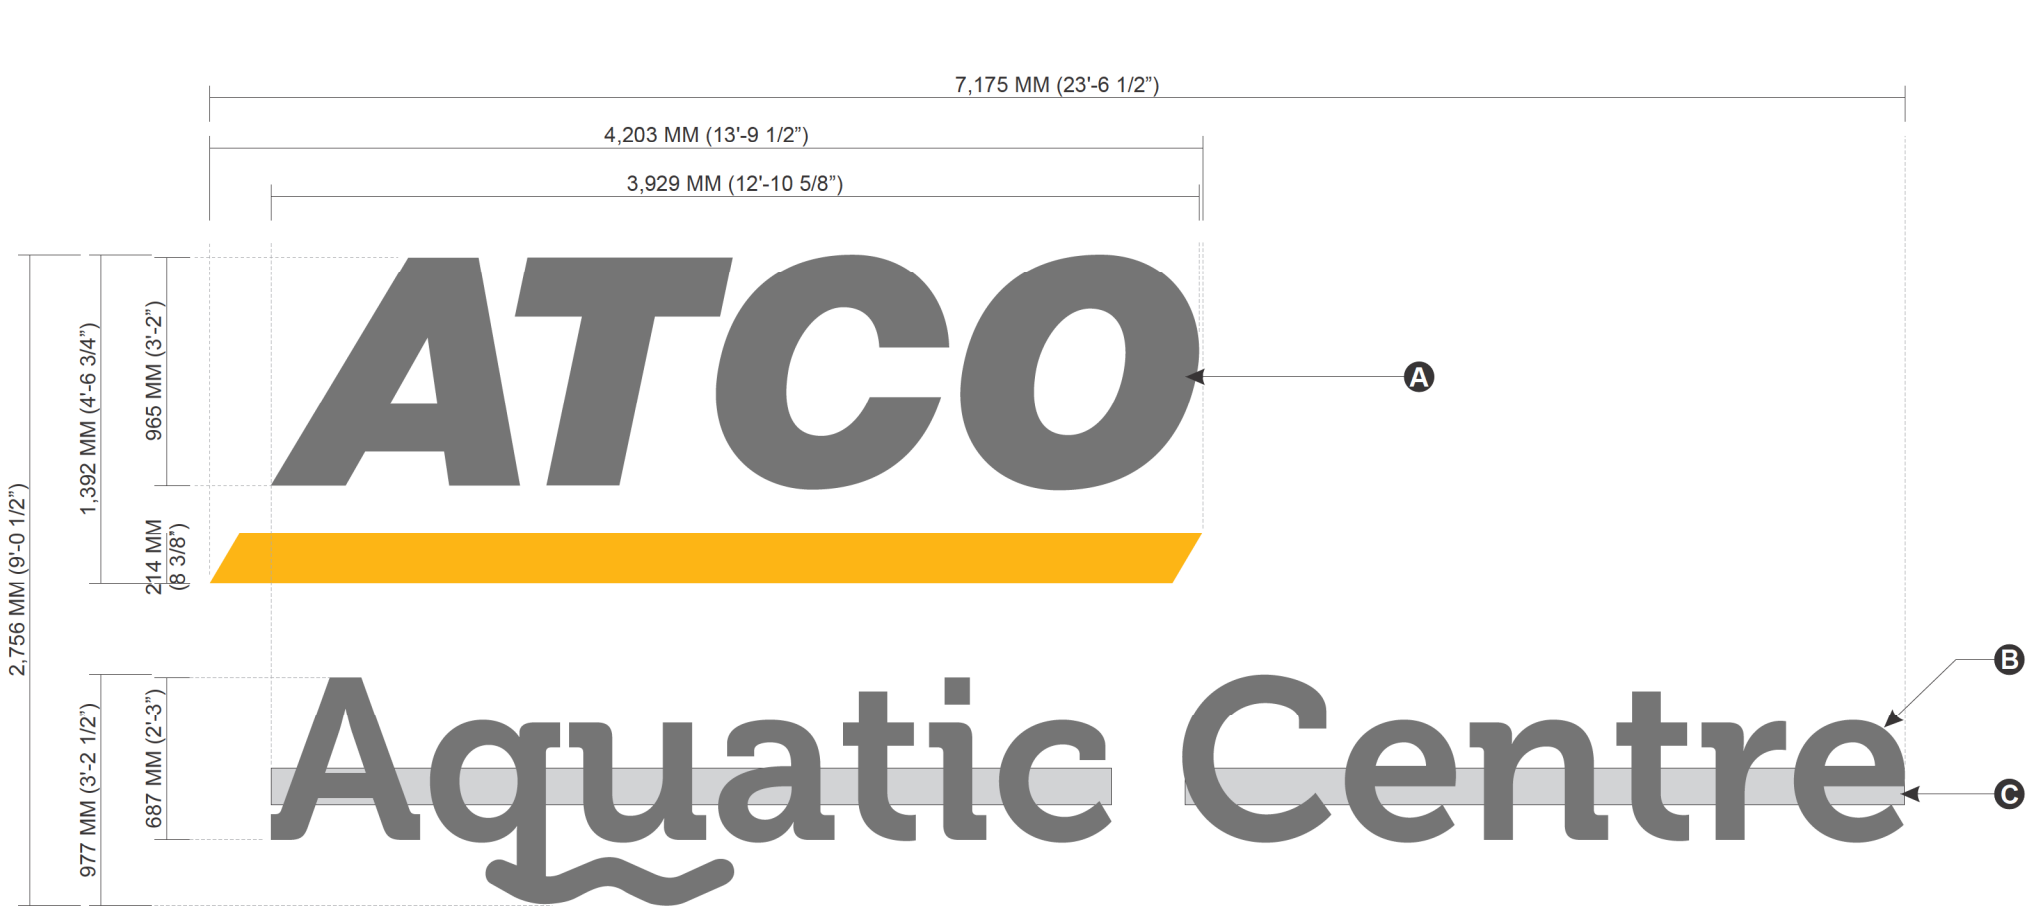

• 1(x) Illuminated Fascia Sign

- A Face-Lit Channel Letters**
- 3/16" White Acrylic Trim-Cap Faces
 - Face Colours: Grey, Yellow
 - White LED Illumination
 - Returns: 4", Painted to Match Face
 - Remote Power Supplies
- B Routed Aluminum Graphics**
- 1" Thick Routed Acrylic Graphics
 - Painted Grey
 - Mounted to Raceway with 26MM Spacer
- C Raceway**
- 6" X 6" Raceway
 - Painted to Match Fascia (Colour **TBD**)
 - Mounted Flush to Fascia



Subject to Site Survey
****Client to Provide Vector Graphics Prior to Production****

City of Yellowknife
Development Permit # PLDEV-2026-0236
Verified September 10, 2026
Development Officer Moriah Harris

	YELLOW (COLOUR TBD)
	DARK GRAY (COLOUR TBD)
	PERFORATED DARK GRAY VINYL (COLOUR TBD)
	FASCIA (COLOUR TBD)
	WHITE



Visual solutions since 1963

galaxiesigns.com

102 5371 Regent St
Burnaby, BC
V5C 4H4

Ph 604 291 6011

<u>Client</u> City of Yellowknife		<u>Scale</u> 3/8" = 1' 
<u>Address</u> 6000 Franklin Avenue, Yellowknife, NT		<u>File Name</u> 260561-01 - Aquatic Centre Fascia (City of Yellowknife)
<u>Sales</u> Garry Sigouin	<u>Date</u> August 18, 2026	



<u>CUSTOMER APPROVAL / DATE</u>	NOTE: • The colours used in this presentation may vary slightly from those of the actual finished product. • Depiction of display on artwork is conceptual and may not necessarily be to scale. • It is the responsibility of the customer to provide GALAXIE SIGNS Ltd. with production ready artwork files prior to production.
<u>LANDLORD APPROVAL / DATE</u>	




C US

Drawn By **sms**

PAGE 3

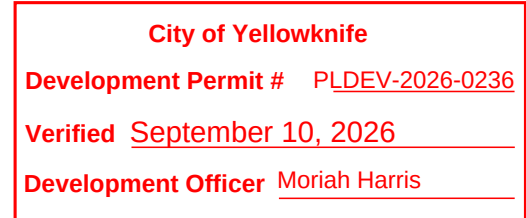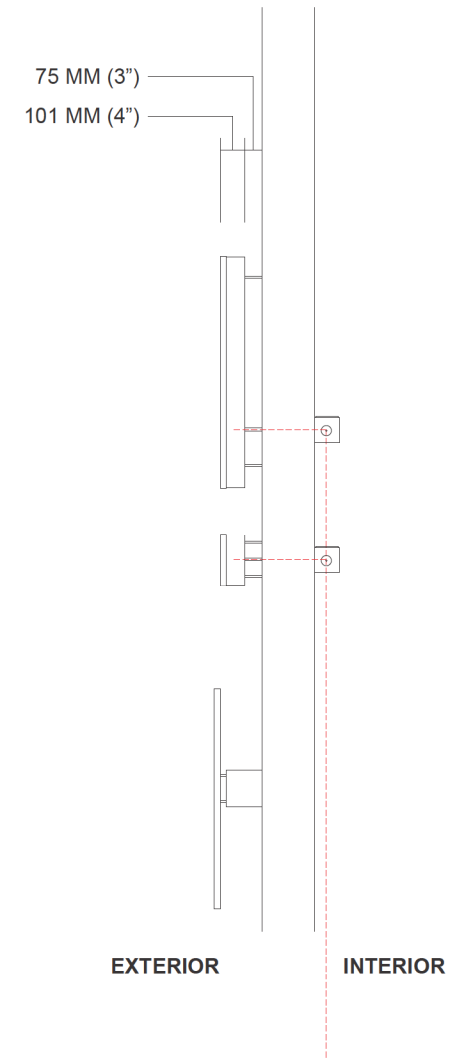

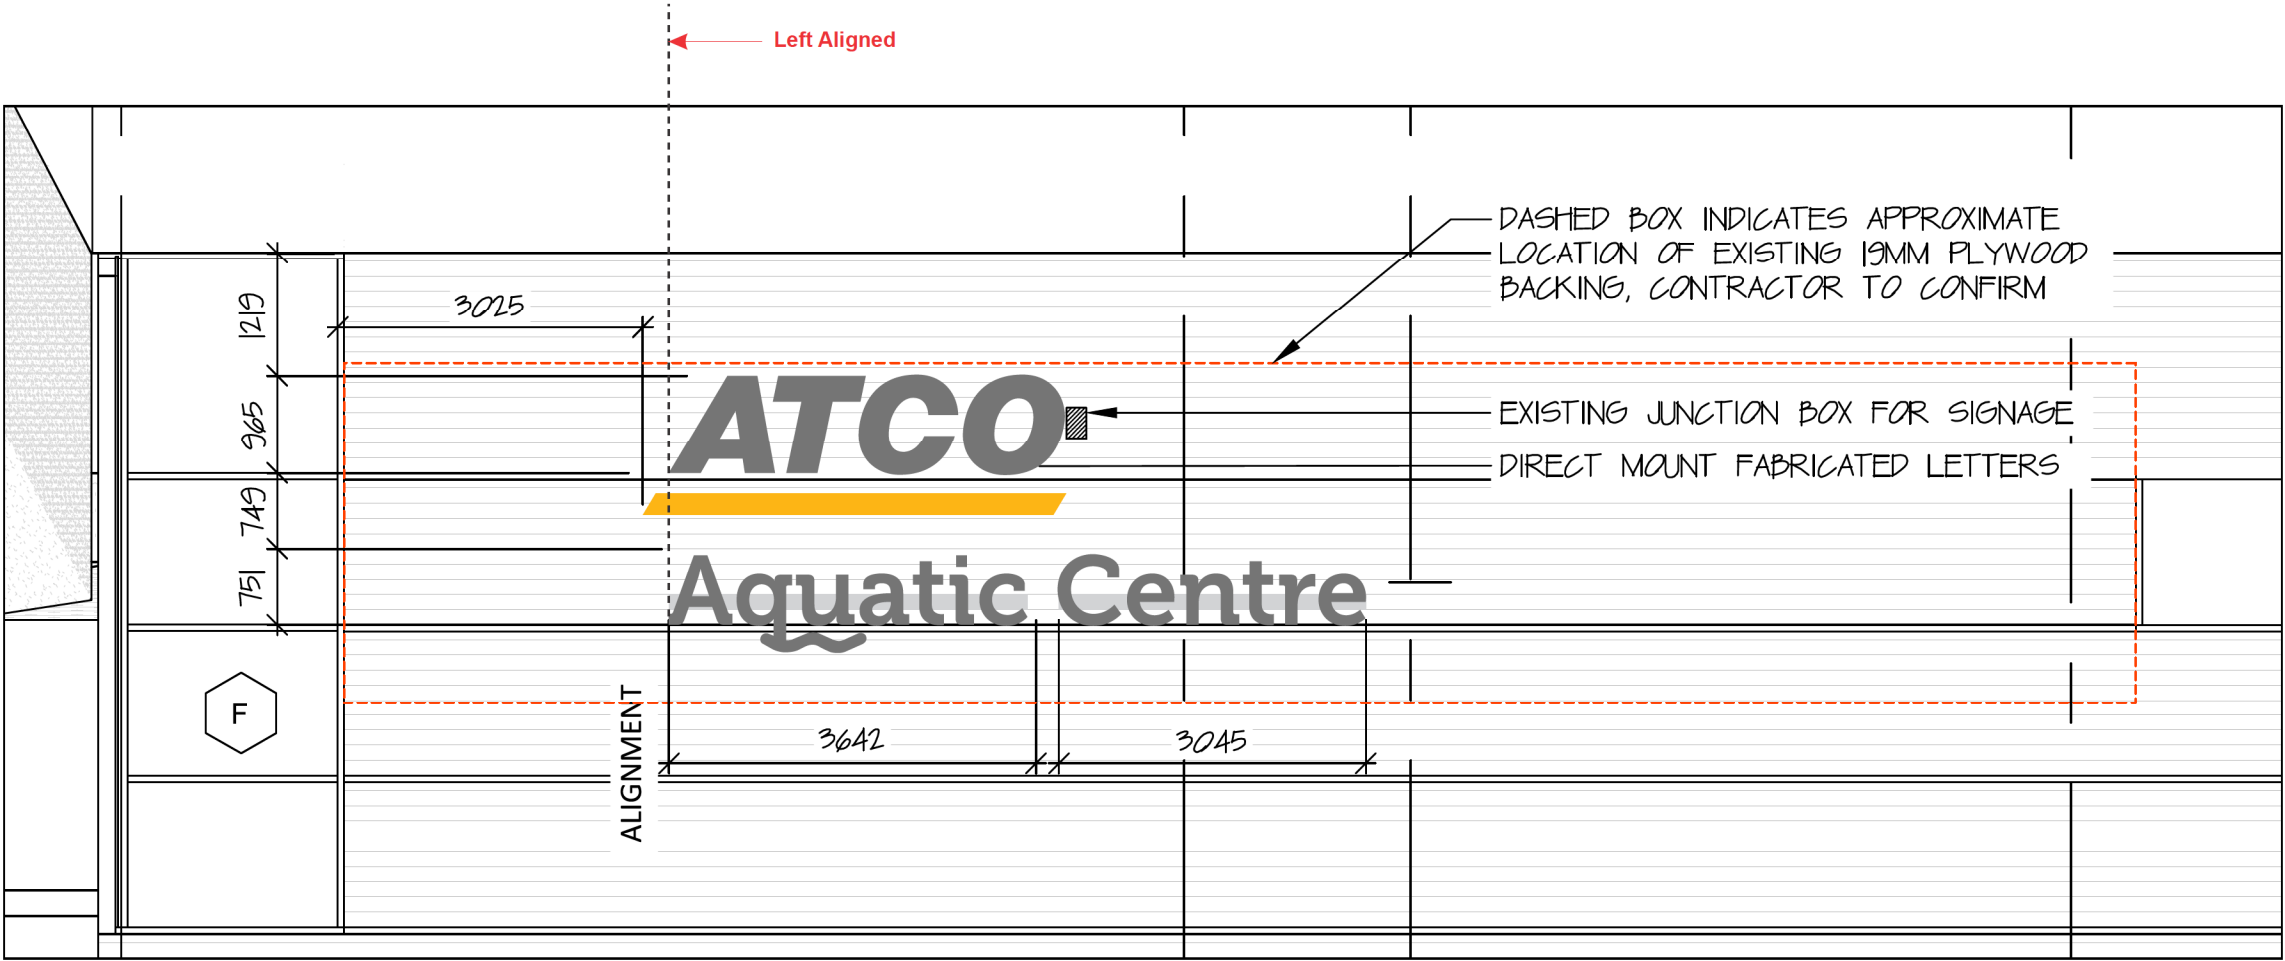

Logo Elevation
Scale: 1:75

City of Yellowknife
Development Permit # PLDEV-2026-0236
Verified September 10, 2026
Development Officer Moriah Harris



102 5371 Regent St
Burnaby, BC
V5C 4H4

Ph 604 291 6011

galaxiesigns.com

Client		Scale
City of Yellowknife		
Address		File Name
6000 Franklin Avenue, Yellowknife, NT		
Sales	Date	
Garry Sigouin	August 18, 2026	260561-01 - Aquatic Centre Fascia (City of Yellowknife)

CUSTOMER APPROVAL / DATE	NOTE: - The colours used in this presentation may vary slightly from those of the actual finished product. - Depiction of display on artwork is conceptual and may not necessarily be to scale. - It is the responsibility of the customer to provide GALAXIE SIGNS Ltd. with production ready artwork files prior to production.
LANDLORD APPROVAL / DATE	

CSP[®]



CUS

Drawn By

sms

PAGE

5

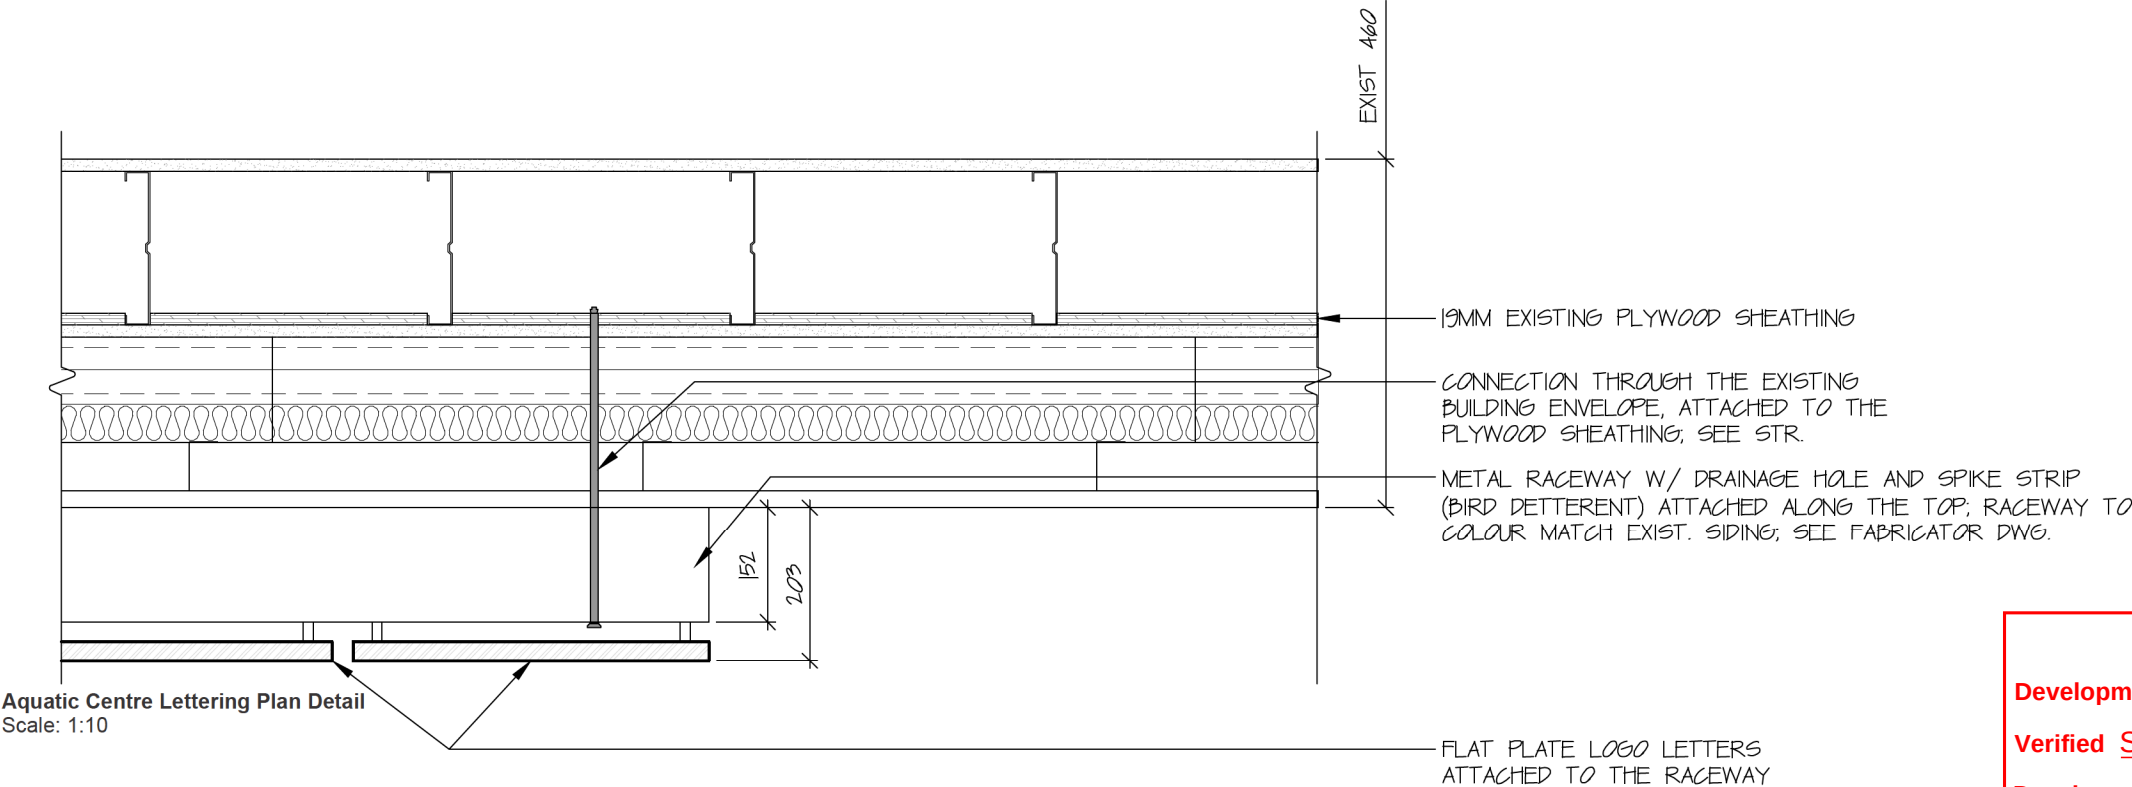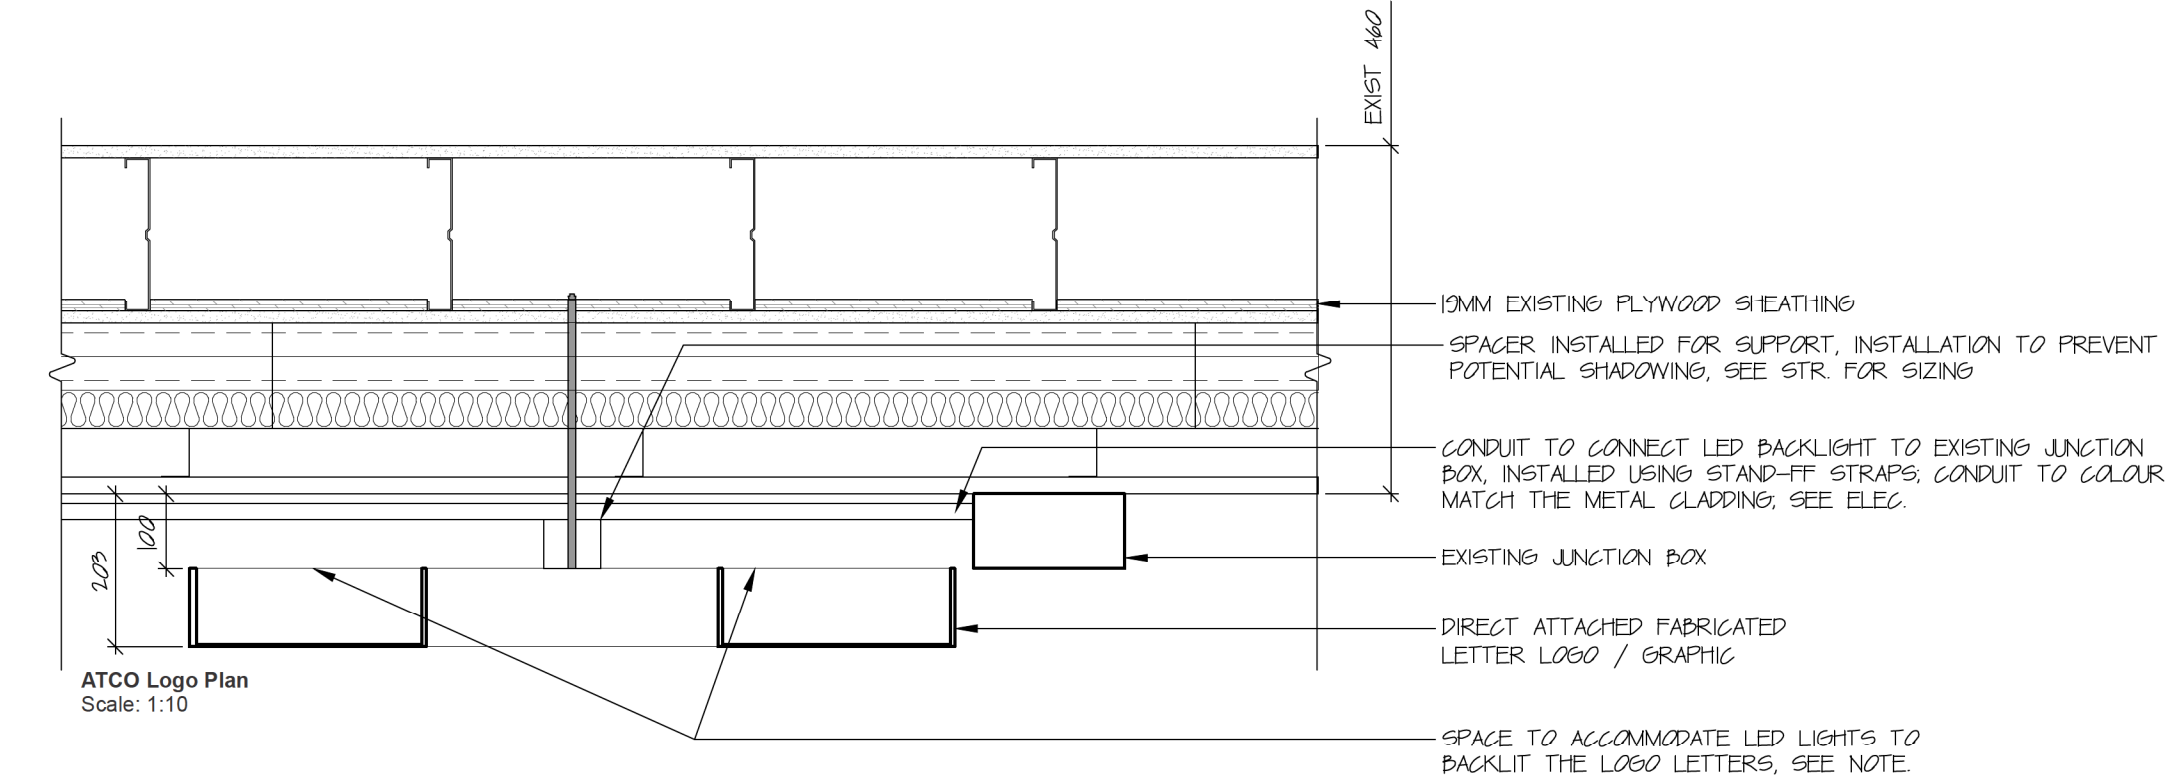

City of Yellowknife

Development Permit # PLDEV-2026-0236

Verified September 10, 2026

Development Officer Moriah Harris



Visual solutions since 1963

galaxiesigns.com

102 5371 Regent St
Burnaby, BC
V5C 4H4

Ph 604 291 6011

<u>Client</u>	<u>Scale</u>
City of Yellowknife	
<u>Address</u>	<u>File Name</u>
6000 Franklin Avenue, Yellowknife, NT	
<u>Sales</u>	<u>Date</u>
Garry Sigouin	August 18, 2026
	260561-01 - Aquatic Centre Fascia (City of Yellowknife)

CUSTOMER APPROVAL / DATE

LANDLORD APPROVAL / DATE

NOTE:

- The colours used in this presentation may vary slightly from those of the actual finished product.
- Depiction of display on artwork is conceptual and may not necessarily be to scale.
- It is the responsibility of the customer to provide GALAXIE SIGNS Ltd. with production ready artwork files prior to production.



C US

Drawn By **sms**

PAGE 6