

Notice of Application

City of Yellowknife
Planning & Environment

Type of Application: Development Permit

File Information:

File #: PLDEV-2026-0191

Applicant: Homes North Ltd.

Civic Address: 100 Eagle Drive

Legal Description: Lot 55 Block 907 Plan 4250, Lot 10 Block 907 Plan 4226, Lot 9 Block 907 Plan 4226, and Lot 8 Block 907 Plan 4226

Purpose: To develop an Outdoor Storage Facility on the subject Lots.


Notice issued on October 16, 2026

Development Officer: Eli Smith

Site Plan



Location Map

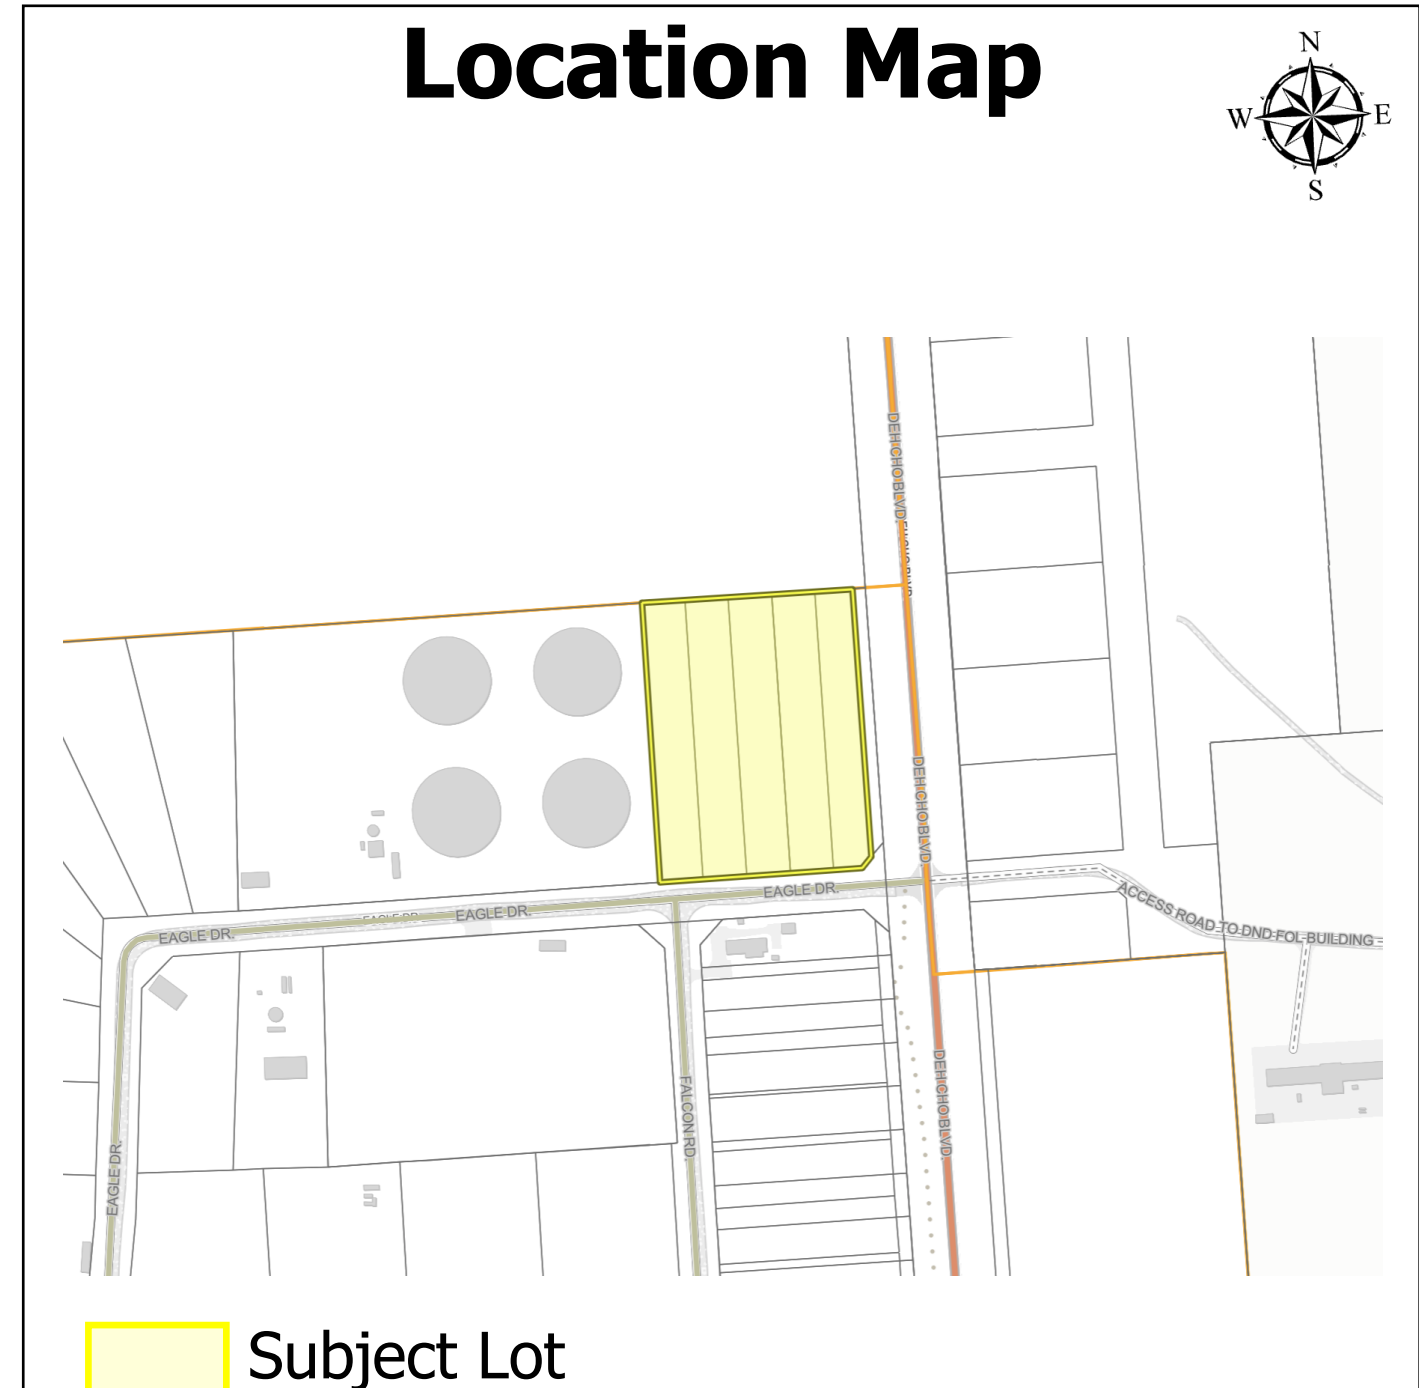

PUBLIC COMMENTS & APPLICATION INFORMATION: The City of Yellowknife, Planning and Development Department received a complete application. In order to assist the Department in its review of the proposal, you are invited to provide comments, on or before **October 29, 2026**. You can contact the Development Officer at esmith@yellowknife.ca or 867-920-5690. Additional Information regarding the application is available for public inspection by in-person appointment or on the City's website, linked in the QR code.

