
SITE PLAN: 106 TALTHEILEI DRIVE

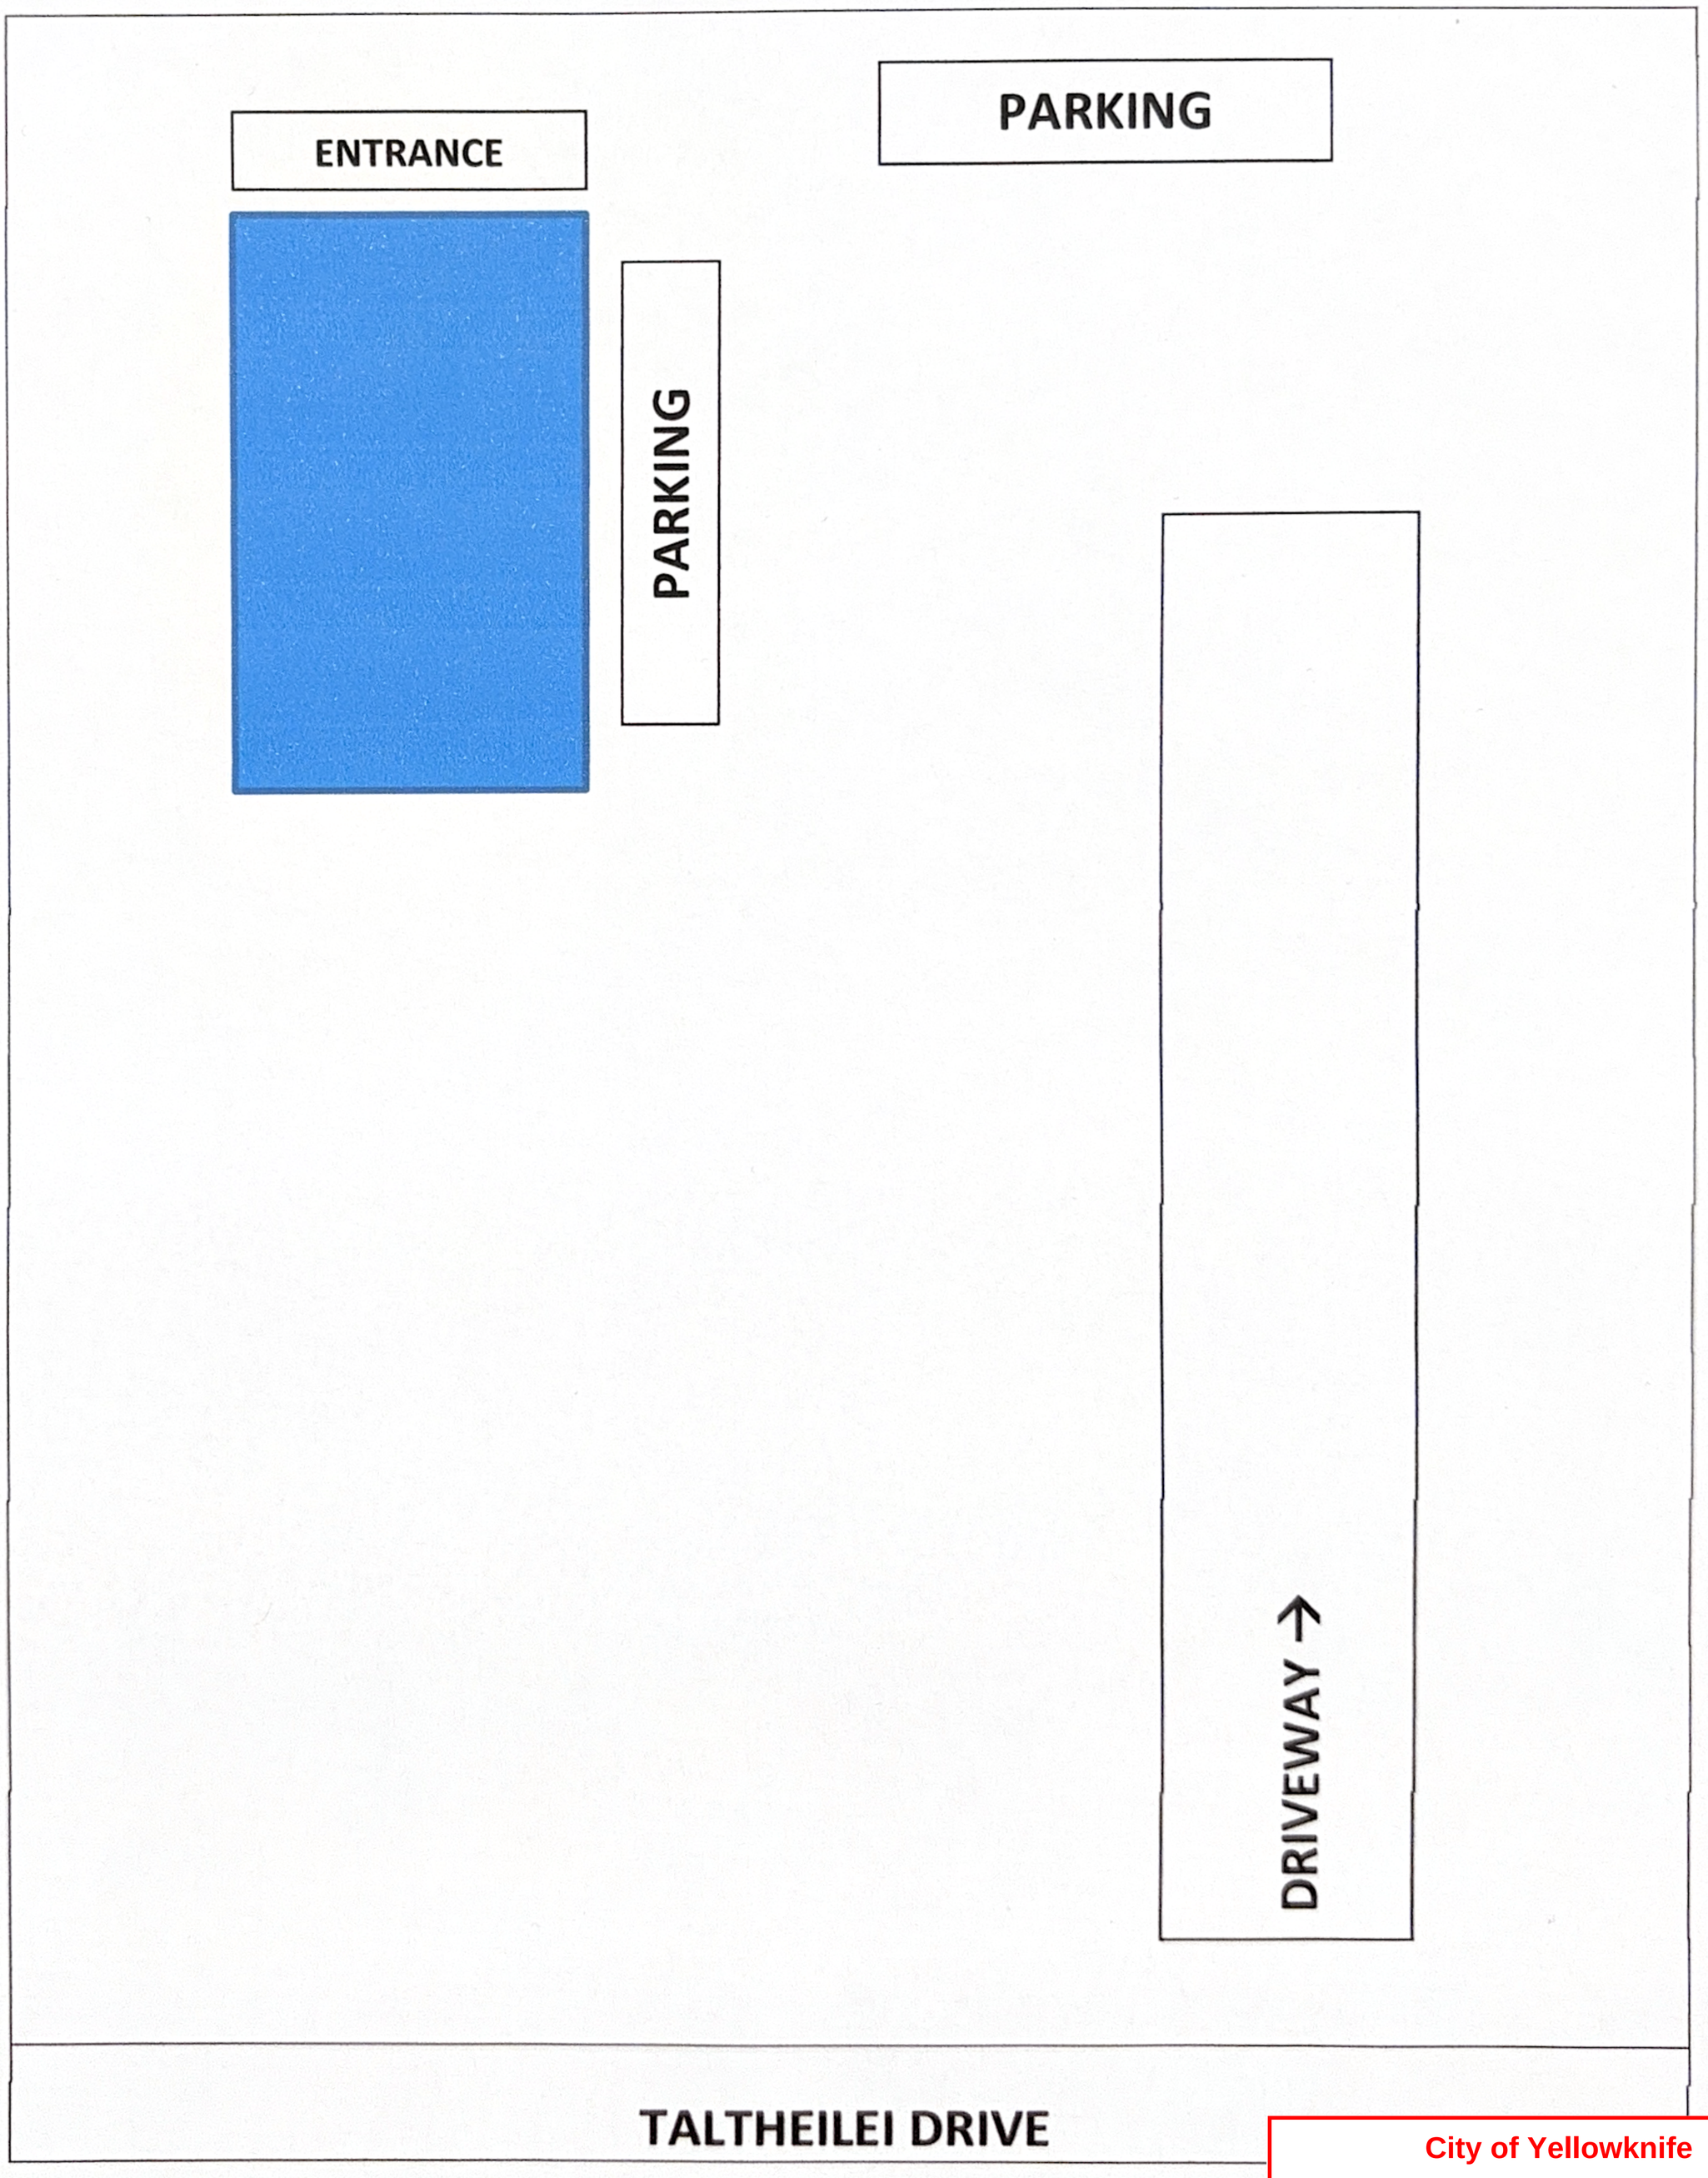

City of Yellowknife

Development Permit # PLDEV-2026-0289

Verified Oct 29, 2026

Development Officer Moriah Harris